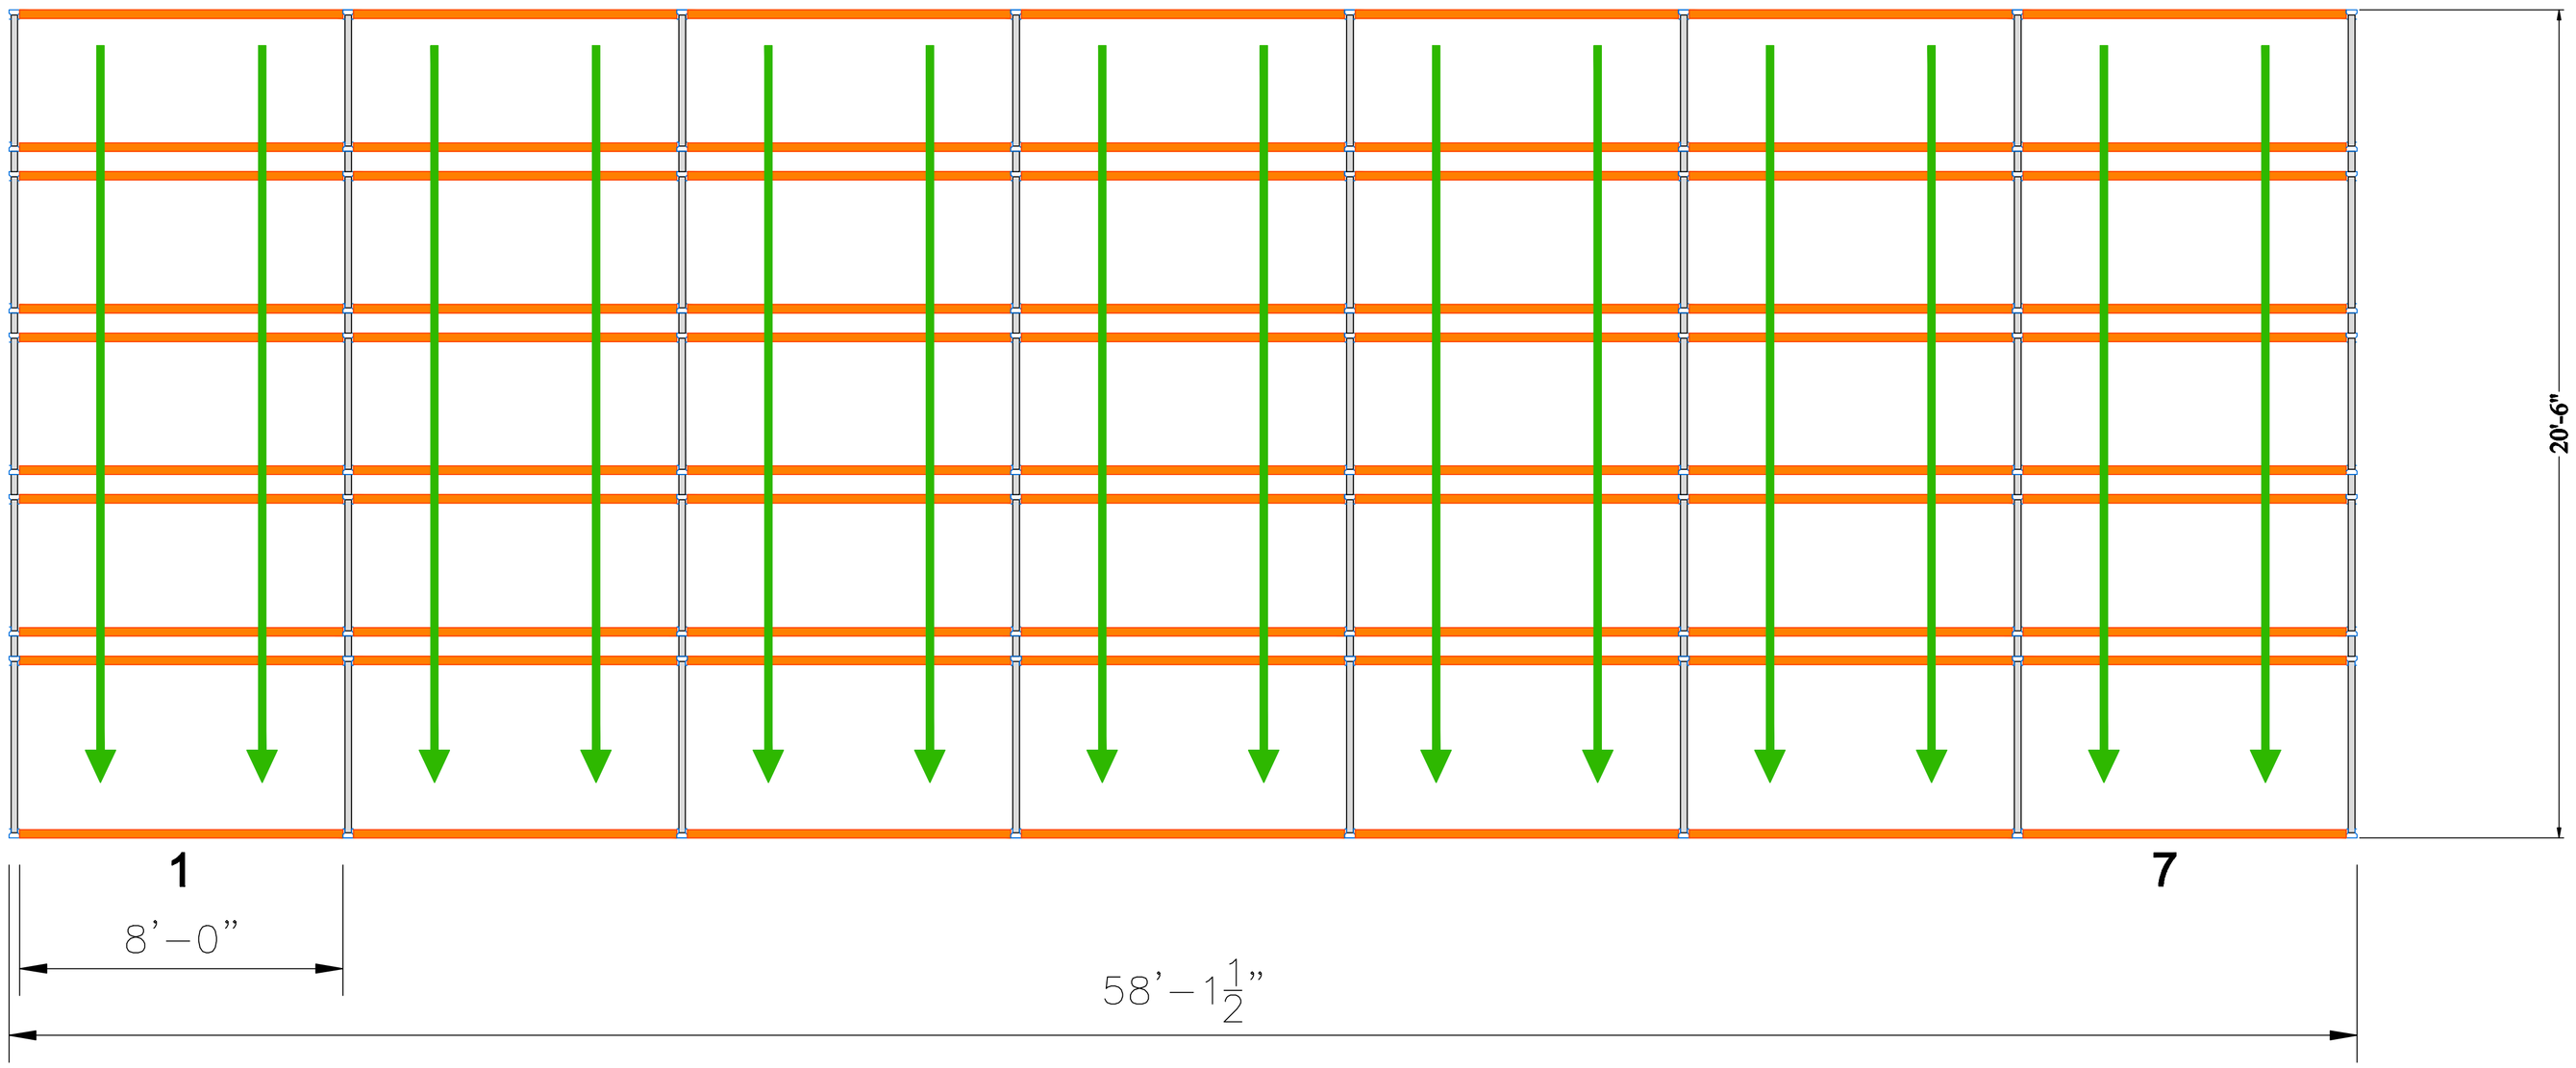

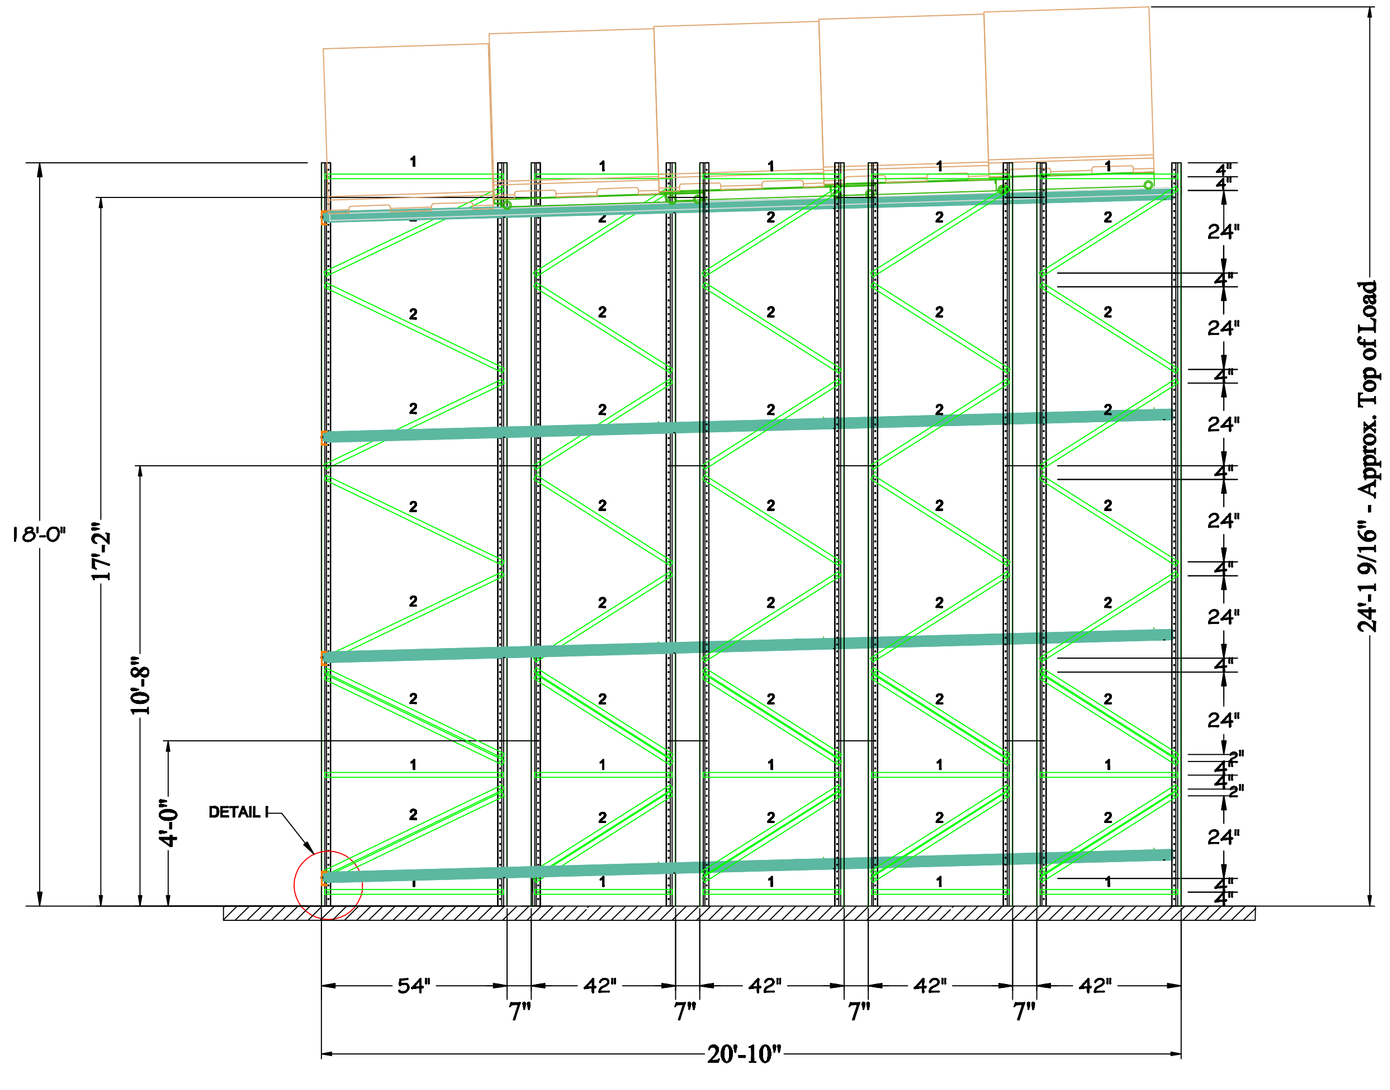

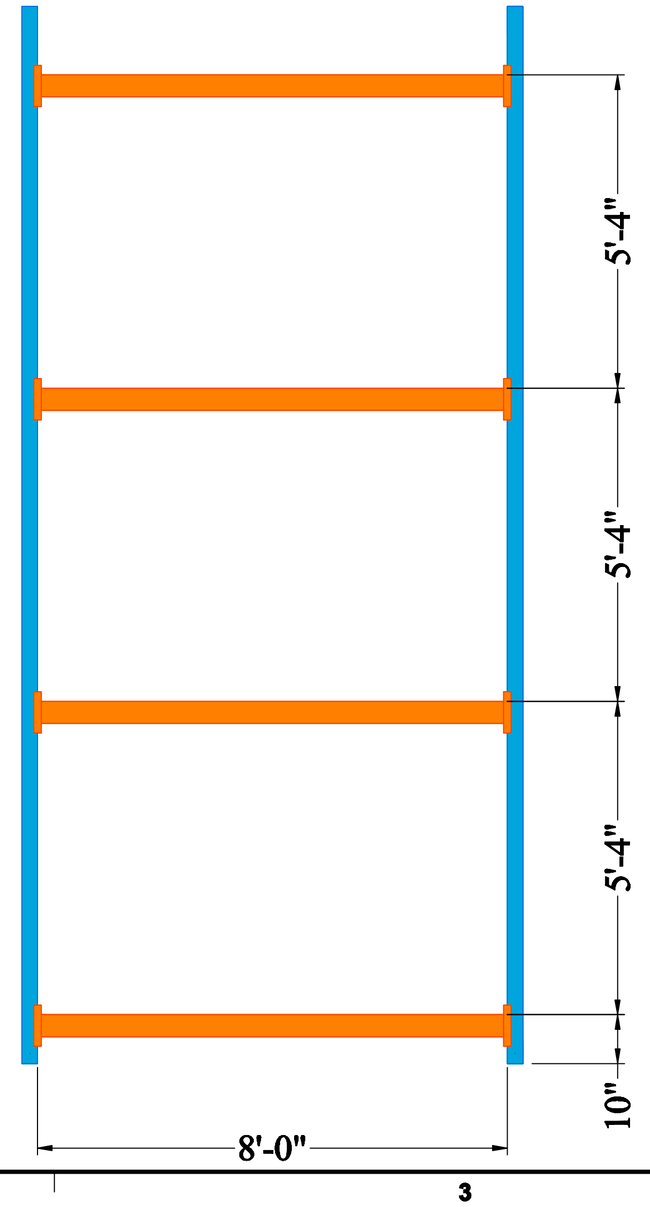

LOAD UNIT: 2,000 (POUNDS)

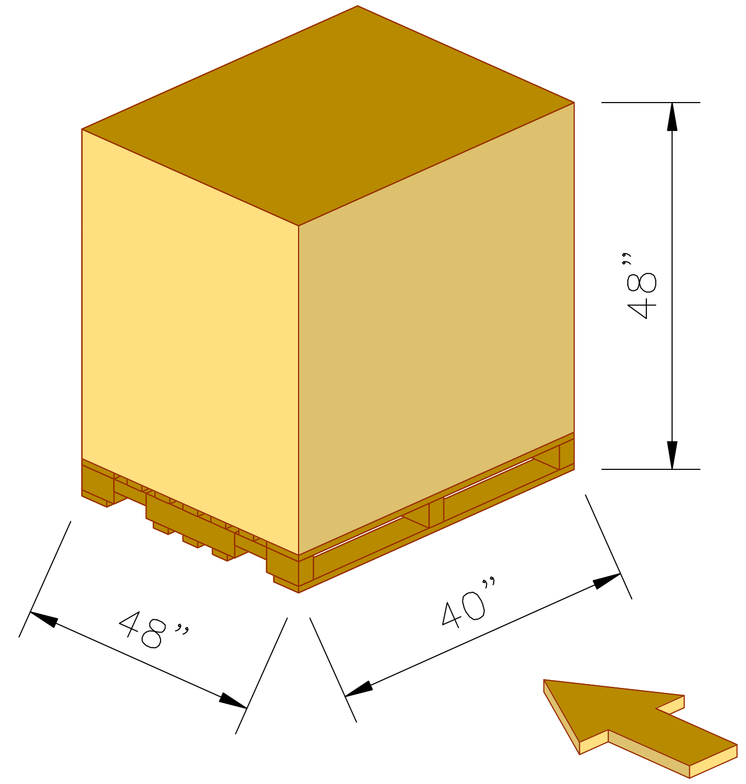

280 PALLET POSITIONS

THE COPYING OR RE-USE OF THIS DOCUMENT, OR PORTIONS THEREOF, FOR ANY REASON OTHER THAN THE ORIGINAL PROJECT OR THE PURPOSE ORIGINALLY INTENDED, WITHOUT THE CONSENT OF SNC SOLUTIONS LLC IS PROHIBITED.

SNC Solutions, LLC.
Storage Sytems and Consulting Partners

Rancho Cucamonga, CA
Phone • (800) 351-7968
Web • www.snc-solutions.com

No.	Revision	Date

Key Plan

Vend Catering Supply
14455 Industry Cir
La Mirada, CA

Graphics	Scale:	NOTED / NTS
Project Description	Location:	LA MIRADA, CA
Design	Design:	T. Schrader, R. Nottingham
	Drawn:	T.SCHRADER
	Review:	SNC
	Date:	Date
Drawing Title	VCS PUSH BACK SYSTEM DRY STORAGE	
Drawing No.	Sheet:	